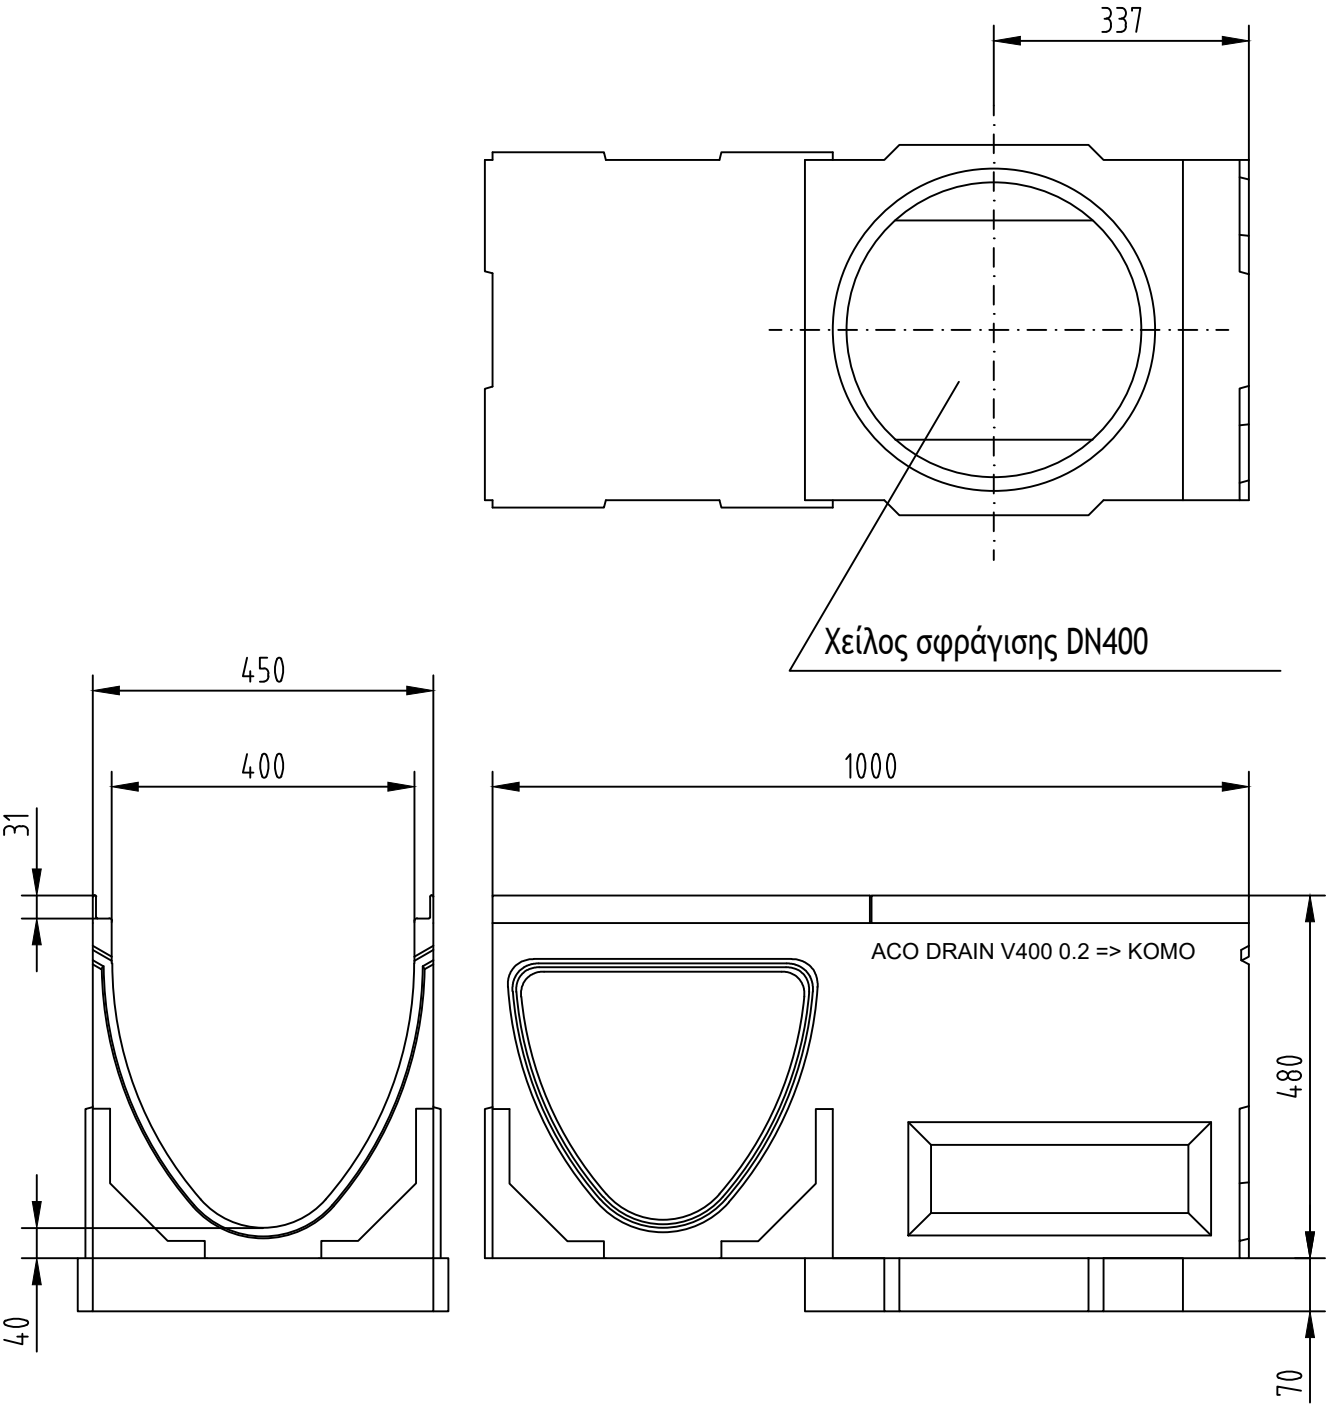

Ονομασία συστήματος : System name ACO Multiline	Κλίμακα: Scale 1:10	Discipline disignator WS	Τύπος σχεδίου : Disignator 5	Αριθμός σελίδας : Sheet reference num. 57
Ονομασία σχεδίου : Sheet name ACO Multiline V400 Αγωγός με ενδεικτικό πλάτος 400mm,σύνδεση σωλήνα OD400, χωρίς ενσωματωμένη κλίση ,1000mm	Ημερομηνία: Date 04/2016		Αριθμός σελίδας : 57	
Ονομασία φακελου: File name ACO_Multiline_V400_WS-557_L100cm_DN400_02.dwg	Αριθμός αναθεώρησης: Revision num. 0			

ΤΕΧΝΙΚΕΣ ΠΡΟΔΙΑΓΡΑΦΕΣ ΤΟΥ ΠΡΟΪΟΝΤΟΣ:

Σύστημα αποστράγγισης τύπου V, από πολυμερικό σκυρόδεμα ,και προστετευτική ακμή απο χυτοσίδηρο, για κλάσεις φορτίου έως E600, σύμφωνα με τον ΕΛΟΤ ΕΝ 1433: 2003, 100% υδατοστεγές, κάθετη απορροή με σύνδεση σωλήνα DN400 με LLD, ενδεικτικό πλάτος 400 mm, κατασκευαστικό πλάτος 45 cm,χωρίς ενσωματωμένη κλίση, με κατασκευαστικό ύψος 55 cm, μήκος 100cm.

ΑΡΤ. №: 12513

ACO. The Future of Drainage.

designteam@aco.bg www.aco.com.gr

File name: ACO_Multiline_V400_WS-557_L100cm_DN400_02.dwg Plotted: 2020-04-01 Plot Device: DWG To PDF.pc3 Paper Size: ISO FULL BLEED A4 (210.00 X 297.00 MM)

This drawing is a property of ACO BUILDING ELEMENTS EOOD and cannot be copied or reproduced, neither its design and information be presented or used in any way by third party, without written permission.